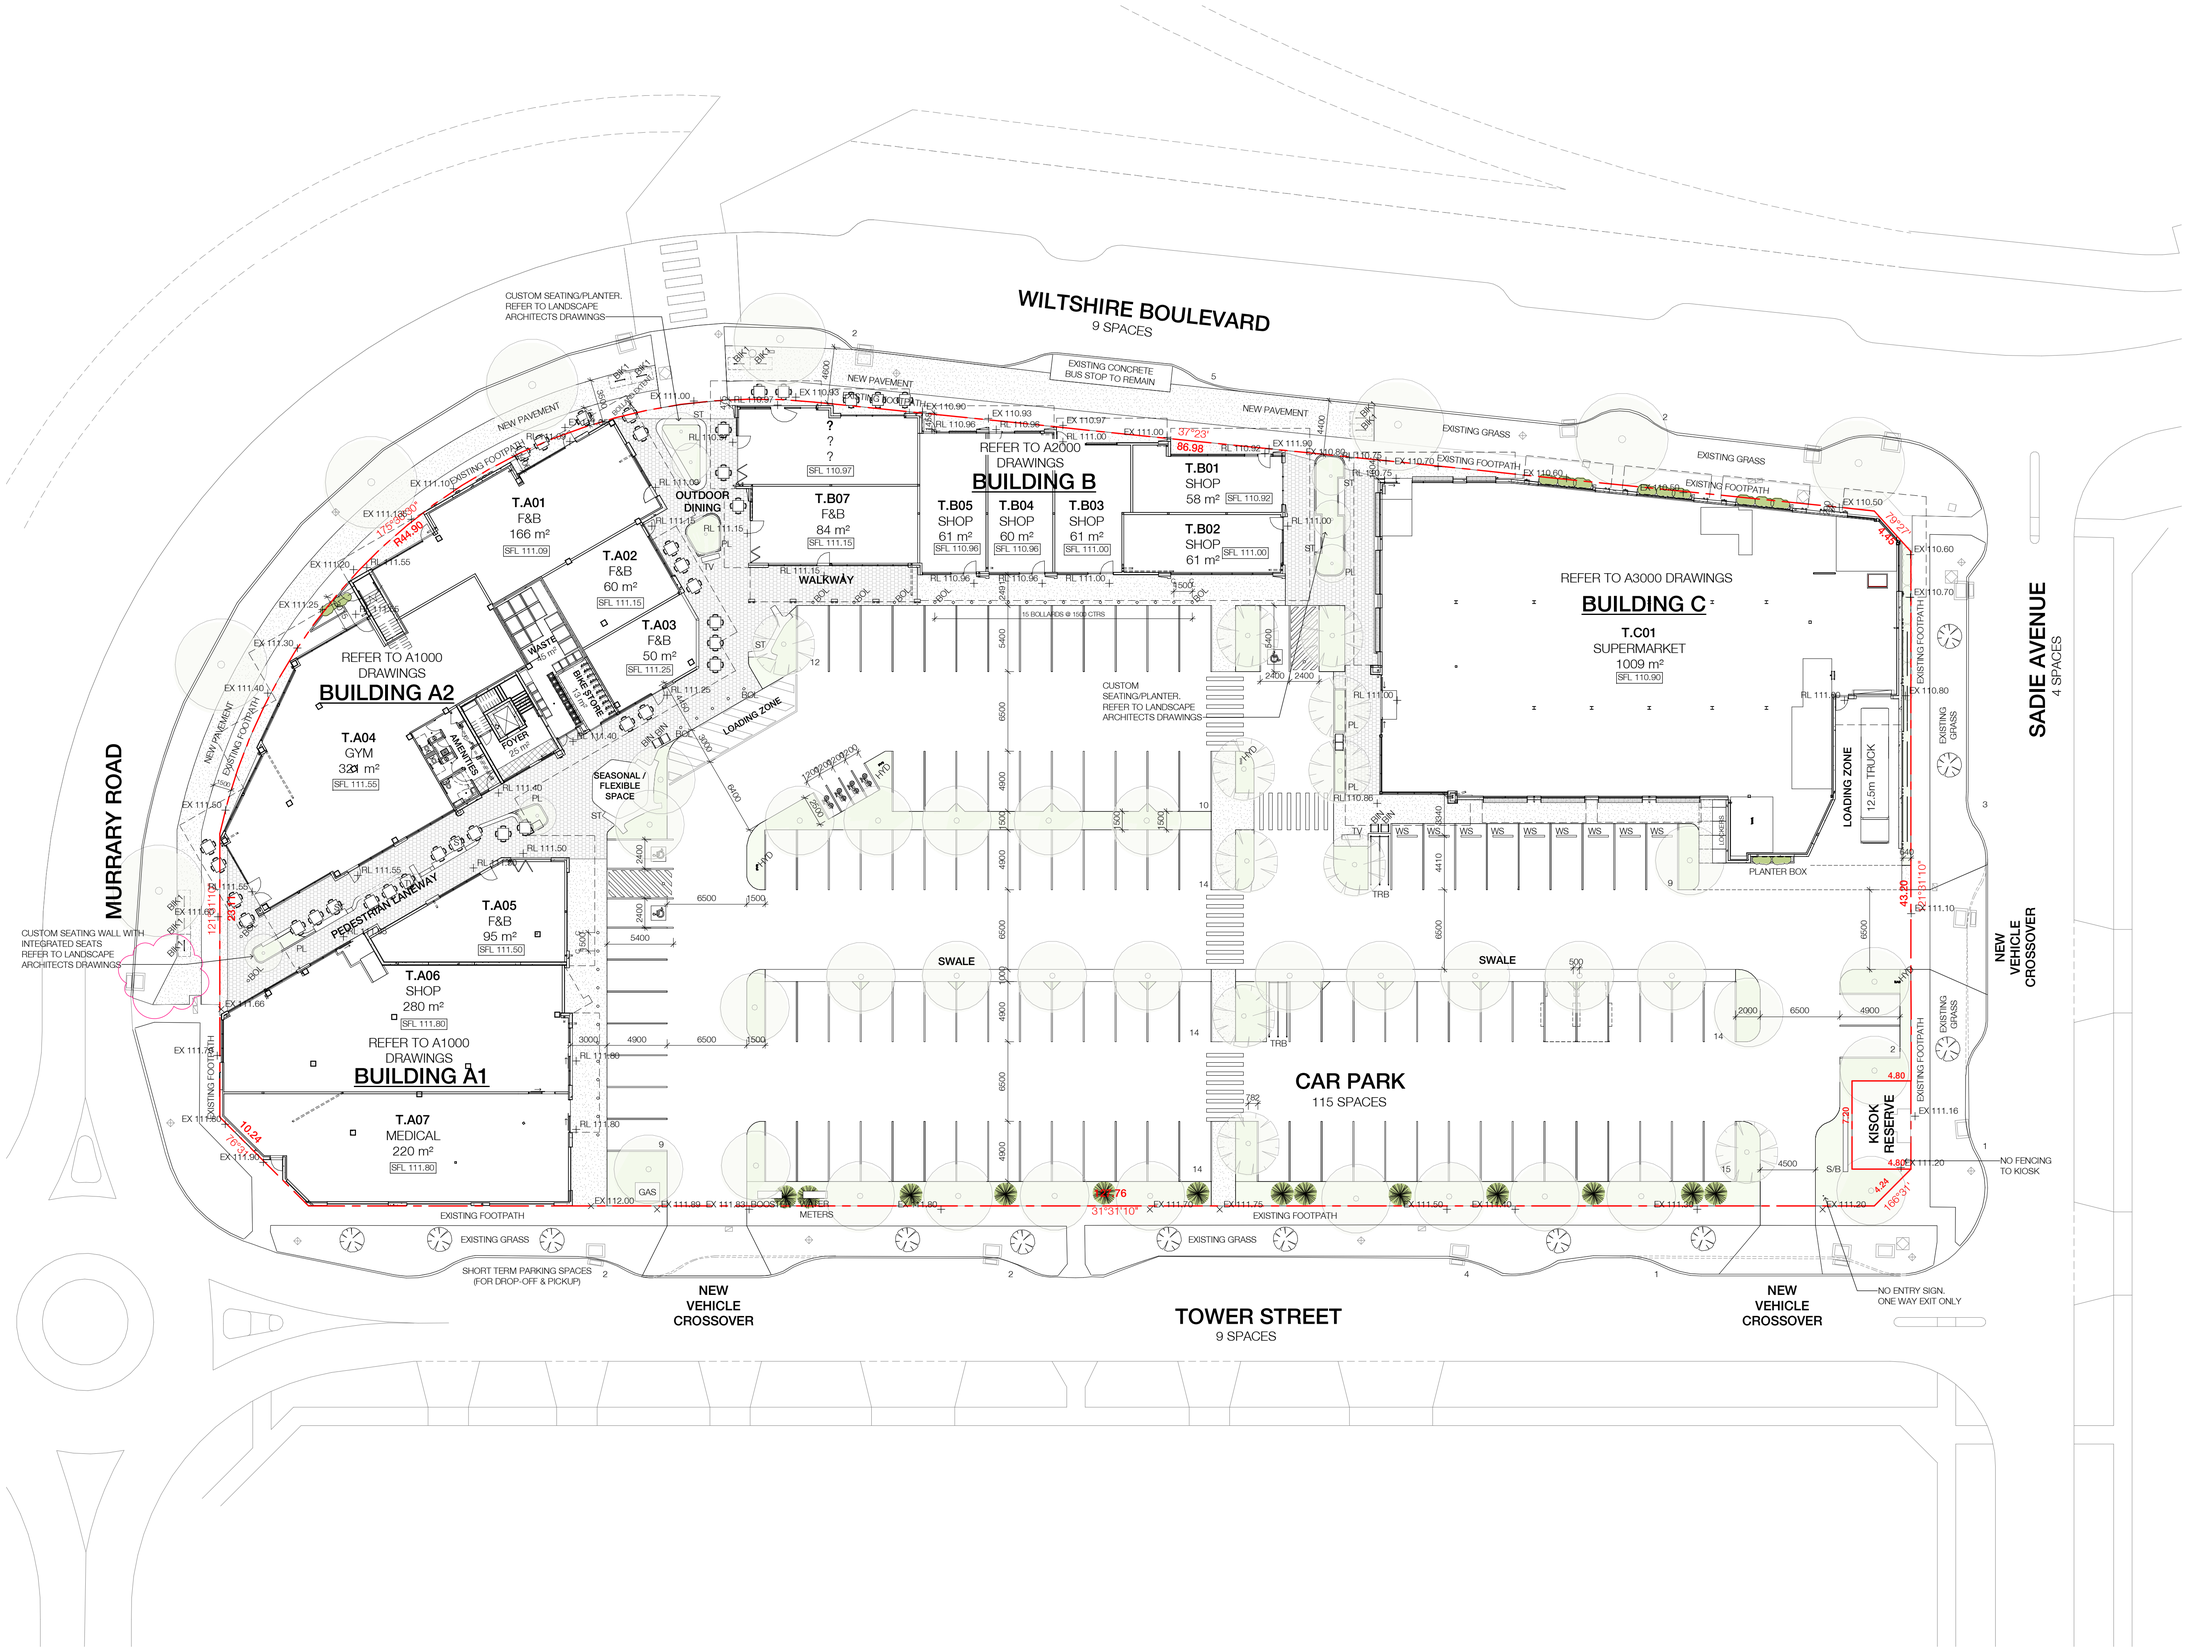
WILTSHIRE BOULEVARD
9 SPACES
MURRARY ROAD
SADIE AVENUE
4 SPACES
TOWER STREET
9 SPACES
CAR PARK
115 SPACES
REFER TO A1000 DRAWINGS
BUILDING A2
BUILDING A1
REFER TO A2000 DRAWINGS
BUILDING B
REFER TO A3000 DRAWINGS
BUILDING C
T.A01 F&B 166 m²
T.A02 F&B 60 m²
T.A03 F&B 50 m²
T.A04 GYM 320 m²
T.A05 F&B 95 m²
T.A06 SHOP 280 m²
T.A07 MEDICAL 220 m²
T.B01 SHOP 58 m²
T.B02 SHOP 61 m²
T.B03 SHOP 61 m²
T.B04 SHOP 60 m²
T.B05 SHOP 61 m²
T.B07 F&B 84 m²
T.C01 SUPERMARKET 1009 m²
KISOK RESERVE
NEW VEHICLE CROSSOVER
NEW VEHICLE CROSSOVER
NEW VEHICLE CROSSOVER
SHORT TERM PARKING SPACES (FOR DROP-OFF & PICKUP)
EXISTING CONCRETE BUS STOP TO REMAIN
CUSTOM SEATING/PLANTER. REFER TO LANDSCAPE ARCHITECTS DRAWINGS
CUSTOM SEATING WALL WITH INTEGRATED SEATS REFER TO LANDSCAPE ARCHITECTS DRAWINGS
NO FENCING TO KIOSK
NO ENTRY SIGN, ONE WAY EXIT ONLY
PEDESTRIAN LANEWAY
SEASONAL / FLEXIBLE SPACE
OUTDOOR DINING
WALKWAY
LOADING ZONE
LOADING ZONE
12.5m TRUCK
PLANTER BOX
SWALE
SWALE
EXISTING FOOTPATH
EXISTING GRASS
NEW PAVEMENT
15 BOLLARDS @ 1500 CTRS

A1